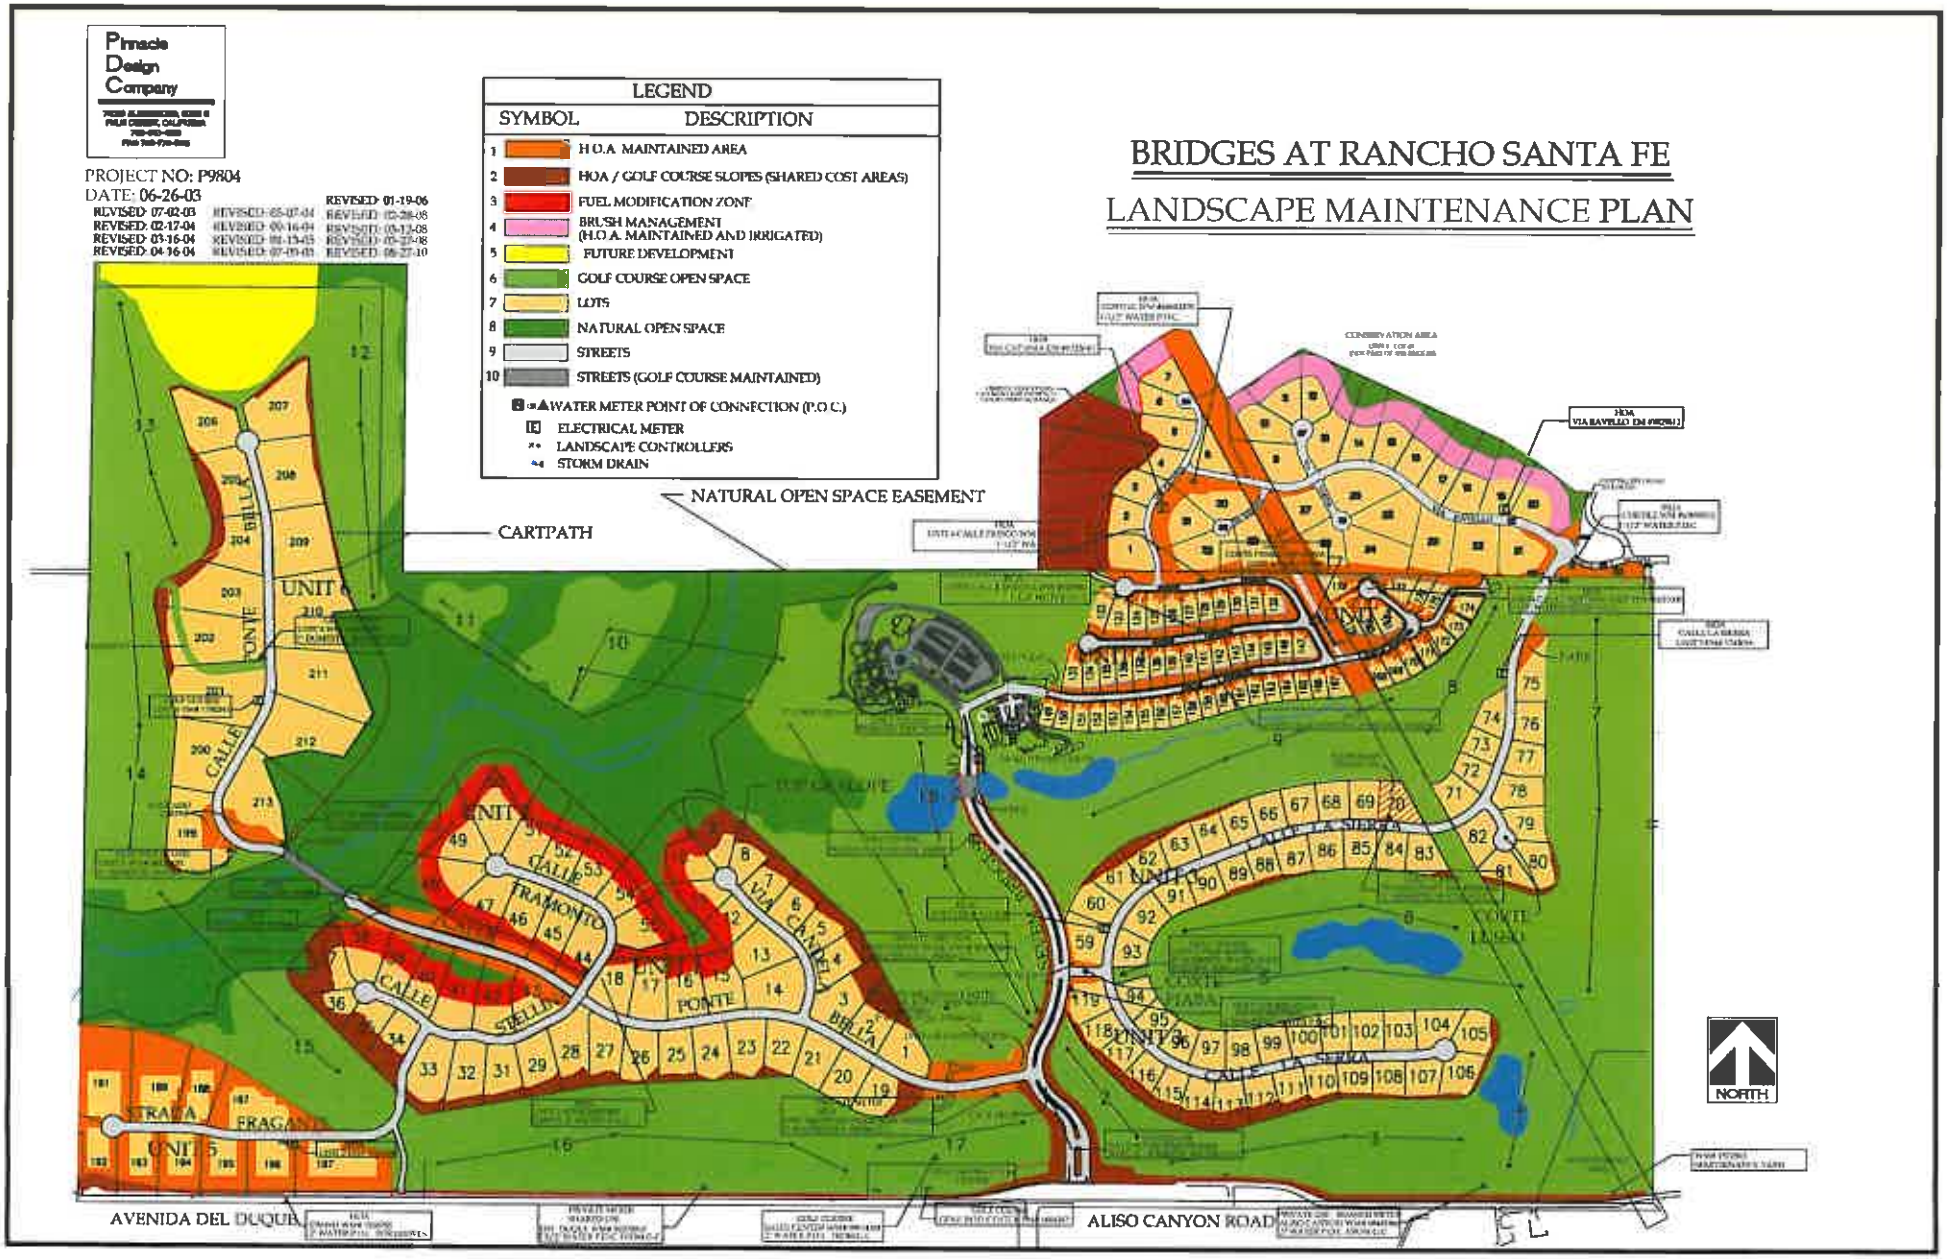

Pinnacle Design Company
PROJECT NO: P9804
DATE: 06-26-03
REVISED: 07-02-03
REVISED: 02-17-04
REVISED: 03-16-04
REVISED: 04-16-04
REVISED: 01-19-06
LEGEND
SYMBOL
DESCRIPTION
1 H.O.A. MAINTAINED AREA
2 HOA / GOLF COURSE SLOPES (SHARED COST AREAS)
3 FUEL MODIFICATION ZONE
4 BRUSH MANAGEMENT (H.O.A. MAINTAINED AND IRRIGATED)
5 FUTURE DEVELOPMENT
6 GOLF COURSE OPEN SPACE
7 LOTS
8 NATURAL OPEN SPACE
9 STREETS
10 STREETS (GOLF COURSE MAINTAINED)
WATER METER POINT OF CONNECTION (P.O.C.)
ELECTRICAL METER
LANDSCAPE CONTROLLERS
STORM DRAIN
BRIDGES AT RANCHO SANTA FE
LANDSCAPE MAINTENANCE PLAN
NATURAL OPEN SPACE EASEMENT
CARTPATH
UNIT 6
UNIT 5
UNIT 4
UNIT 3
UNIT 2
UNIT 1
CALLE TRAMONTO
CALLE STELLINA
VIA CANDELA
PONTE BELLA
CALLE LA SIERRA
CORTE LUSSO
CORTE PIAZA
STRADA FRAGANTE
AVENIDA DEL DUQUE
ALISO CANYON ROAD
NORTH